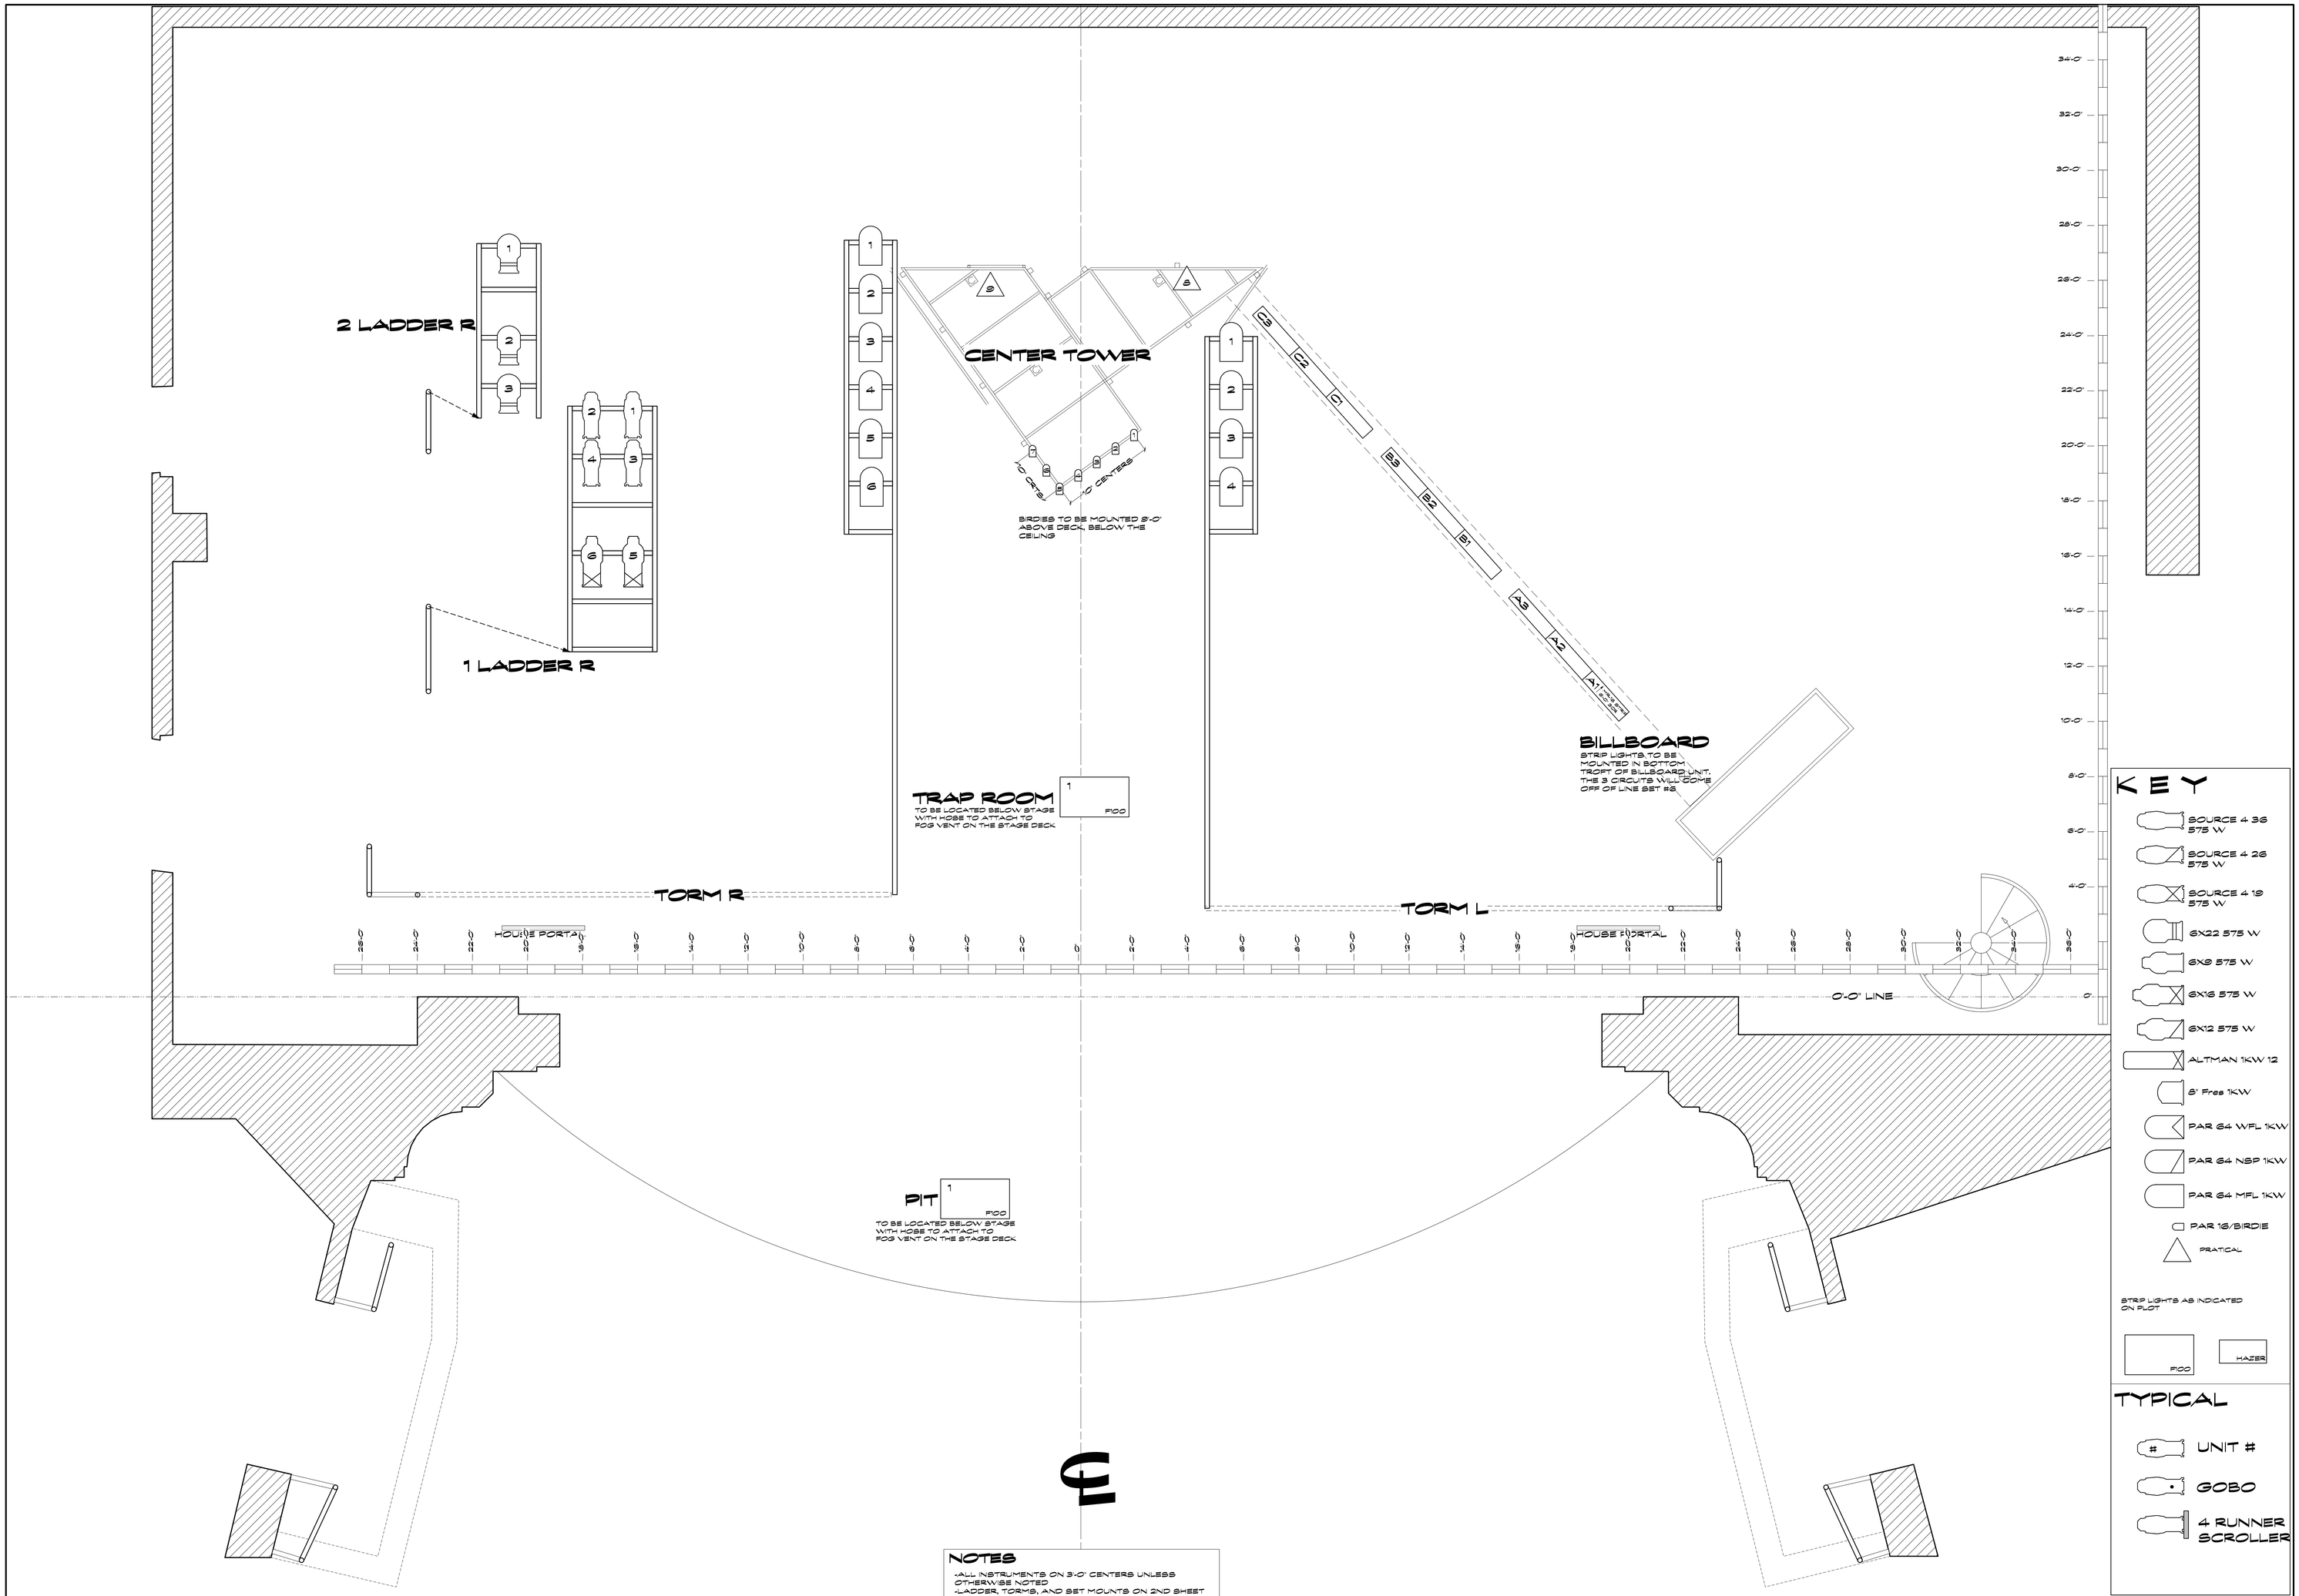

NOTES

- ALL INSTRUMENTS ON 3'-0" CENTERS UNLESS OTHERWISE NOTED
- LADDER, TORMS, AND SET MOUNTS ON 2ND SHEET
- CONFIRM PLACEMENTS OF HAZER, AND FOGGERS DURING FOCUS
- PLEASE REFRENCE HANGING PLOT FOR TRMS
- FLY ALL BORDRES, LEGS AND TABS OUT, OR AWAY FOR SHOW.

MUDER OF CROWS

BY MAC WELLMAN

THE MERLE RESKIN THEATRE
CHICAGO, IL
WINTER 2002

SET DESIGNER: LINDA BUCHANAN
LIGHTING DESIGNER: DONALD G CHRISTENSEN
877-252-2824
d3freelance@
DEPAUL UNIVERSITY, THE THEATRE SCHOOL

DECK/SETMOUNTS

SCALE: 0'-1/2" = 1'-0"	
DATE: 1/25/02	2
DRAWN BY: DGC	OF 2